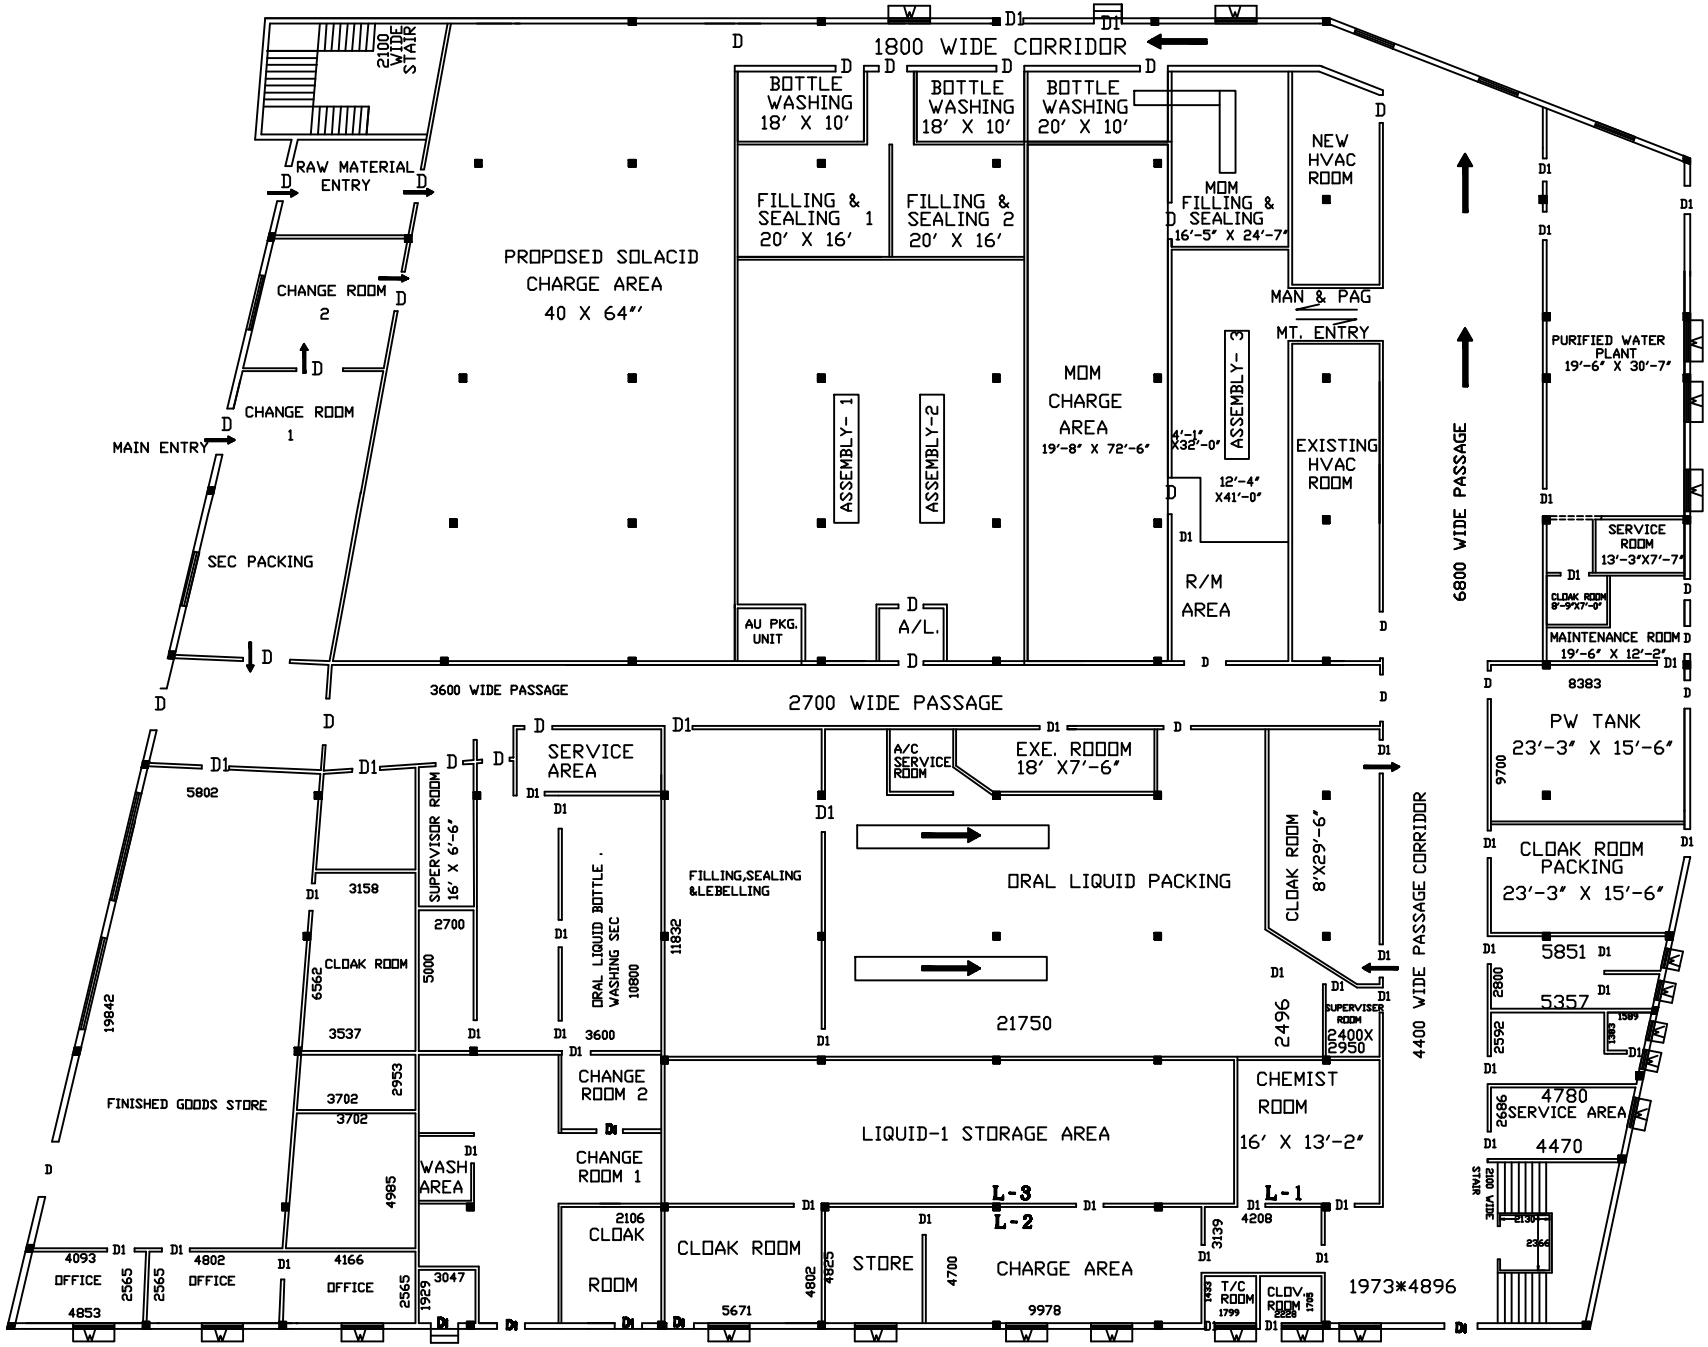

OLD BUILDING GROUND FLOOR PLAN

UPTO DATE 27/11/2020